Raytown HS Gym Construction Schedule Milestone Dates:

- Sitework Start: **September 2023**
- Gym Precast Erection: **January 2024**
- New Gym Complete: **May 2024**

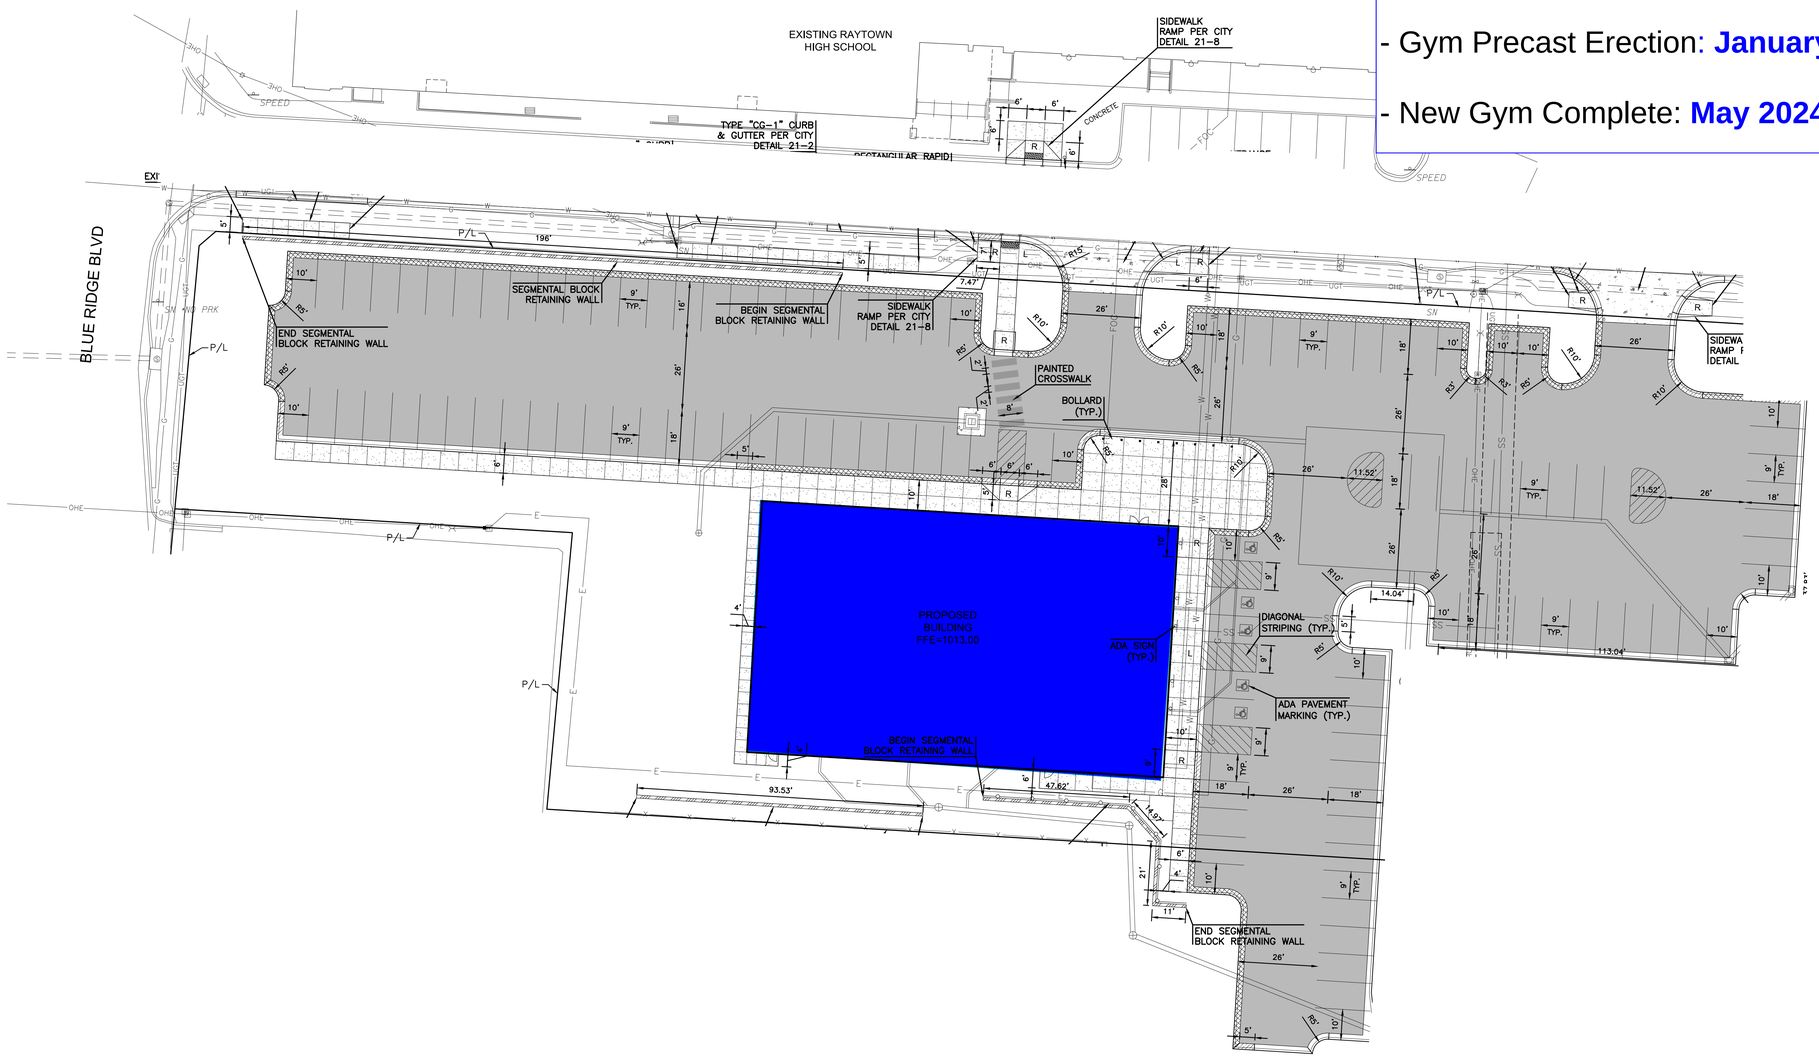

N

SCALE: 1"=20'

0 20

P:\PROJECTS\2022\22001068_RAHS_RAYTOWN HIGH SCHOOL GYM BLDG\00 2206088 SAVSHTS\05 CIVIL\C05\220688-SDSK03.DWG

Please consider the environment before printing this.